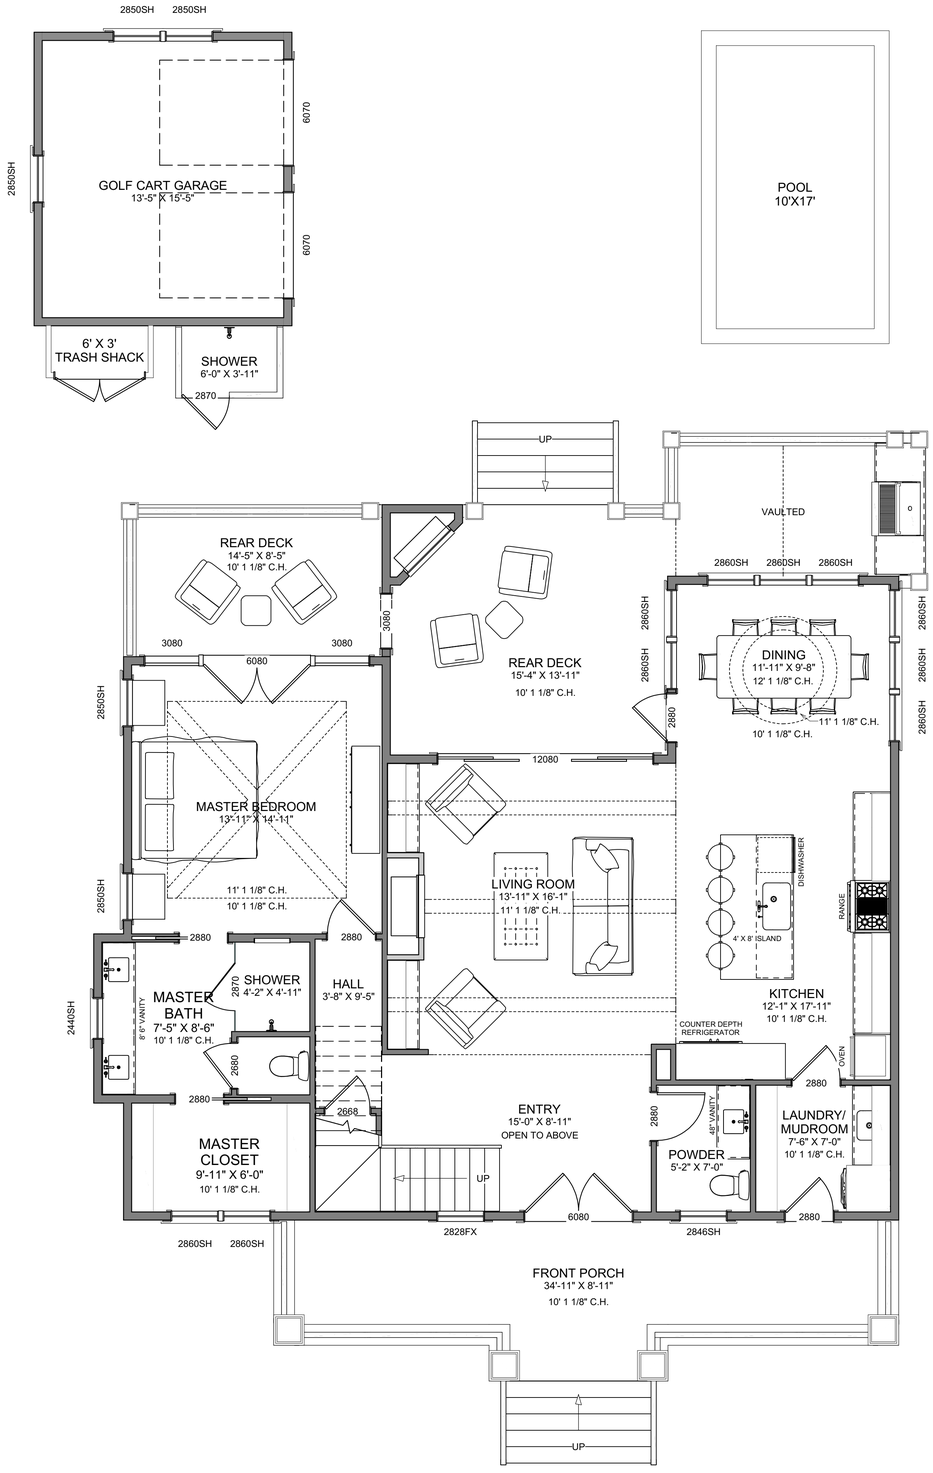

First Floor

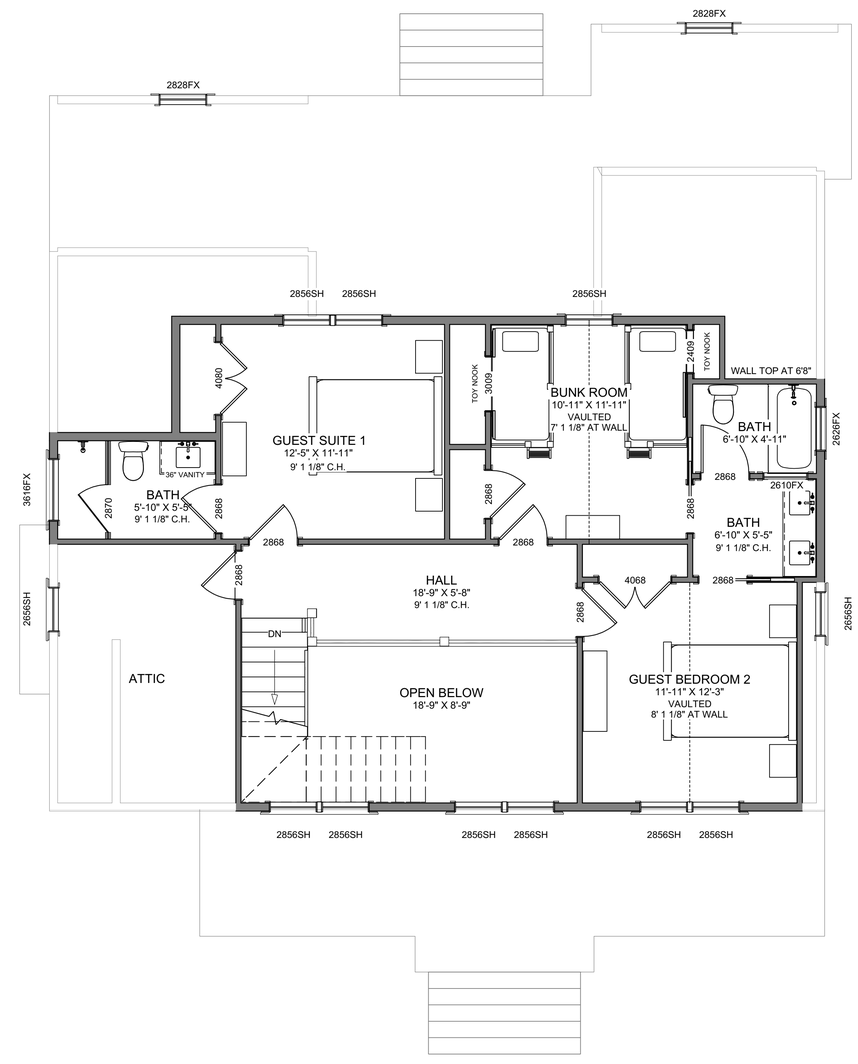

Second Floor

1 / A-3 Floor Overview
1/4'' = 1'0''

Square Footage

1st Floor: 1,343 Sq. Ft.
2nd Floor: 775 Sq. Ft.

Total Living Area: 2,118 Sq. Ft.

Golf Cart Garage: 207 Sq. Ft.
Covered Porches: 711 Sq. Ft.

3D VIEWS ARE NOT TO SCALE AND MAY NOT REFLECT EXACTLY WHAT IS AVAILABLE FOR THE PROJECT. RENDER VIEWS ARE REPRESENTATIONS OF WHAT THE VIEW COULD LOOK LIKE, NOT WHAT IT WILL LOOK LIKE. 2D VIEWS ALWAYS SUPERCEDE 3D VIEWS

SCHIANO DEVELOPMENT
THE HAMPTONS · THE GULF COAST · ST. MARTIN CARIBBEAN
(631) 774-6663 JSCHIANO@SCHIANODEVELOPMENT.COM

LICENSE NUMBER:
76086

RESIDENCE
Schiano Development
621 Spec House
621 Chicamacomico Way
Bald Head Island, NC 28461

PAGE TITLE:
Floor Plan Overview

DRAWN BY:
JS

DATE:
8/31/2023

SCALE:
1/4'' = 1'0''

SHEET #:
A-3

© ALL RIGHTS RESERVED, DUPLICATION AND DISTRIBUTION OF THIS PLAN WITHOUT WRITTEN PERMISSION IS PROHIBITED